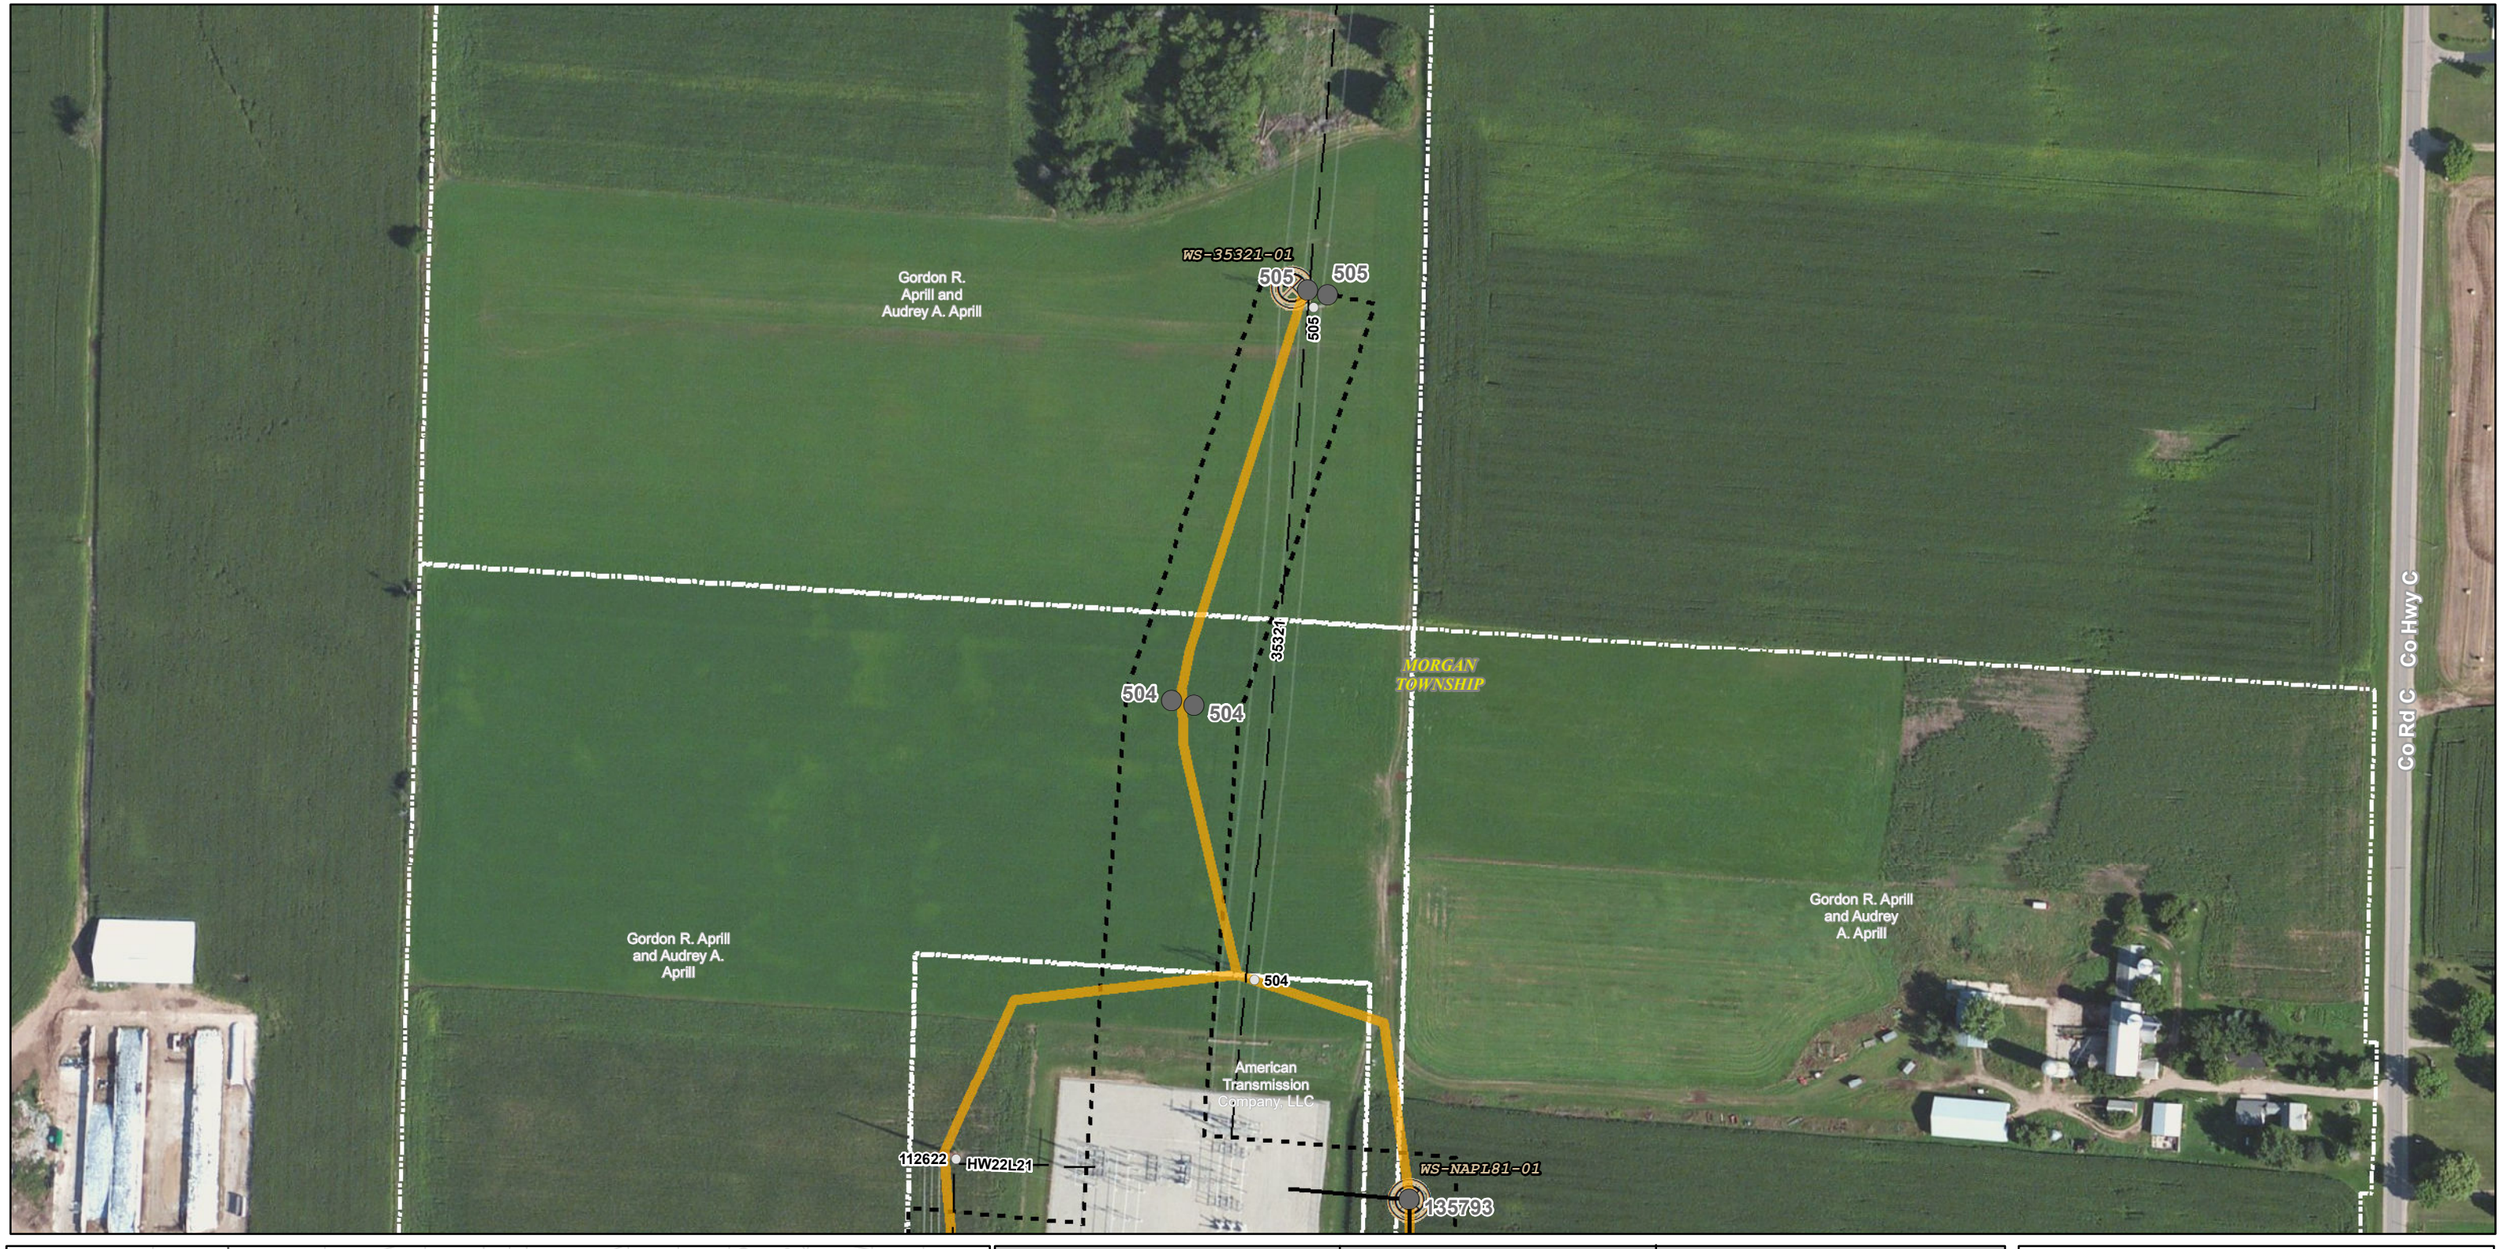

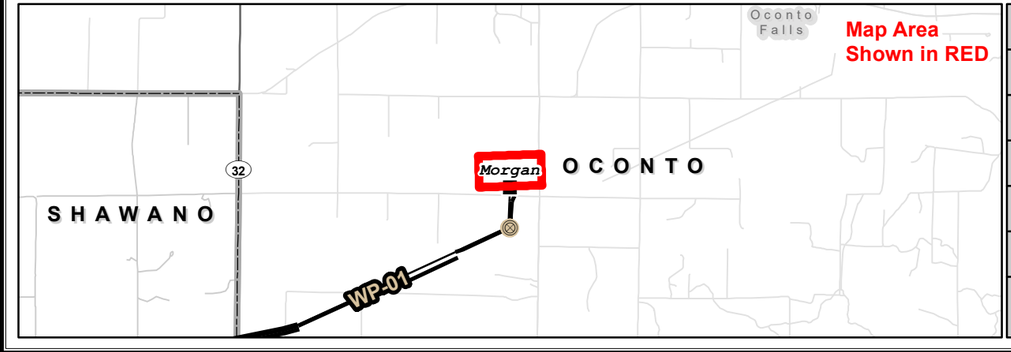

Existing Structure	Concrete Foundation	WDNR Hydrology	Field Located Waterway
Existing Substation	Direct Embed	WDNR WETLANDS	Field Delineated Wetland
138kV / 345kV — Existing ATC Line	Direct Embed Steel Caisson		TCSB *Temporary Clear Span Bridge*
Relocated 345kV/138kV	Vibratory Caisson		Invasive Species
Transmission Right-of-Way * Right-of-way shown on this map is approximate and is shown for guidance only.	Reuse Existing Concrete		Bird Diverters
Tax Parcels / Township Boundary	Wire Setup		Organic Farm
Construction Access	STOP - NO ACCESS		SENSITIVE SPECIES AREA

NORTH APPLETON TO MORGAN
ENVIRONMENTAL ACCESS PLAN

N
W E
S

0 100 200
Feet

AMERICAN TRANSMISSION COMPANY

FEB 15, 2017

Base Map Data Sources: ATC, WDNR,ESRI World Imagery
The information presented in this map document is advisory and is intended for reference purposes only. American Transmission Company owned and operated facility locations are approximate.

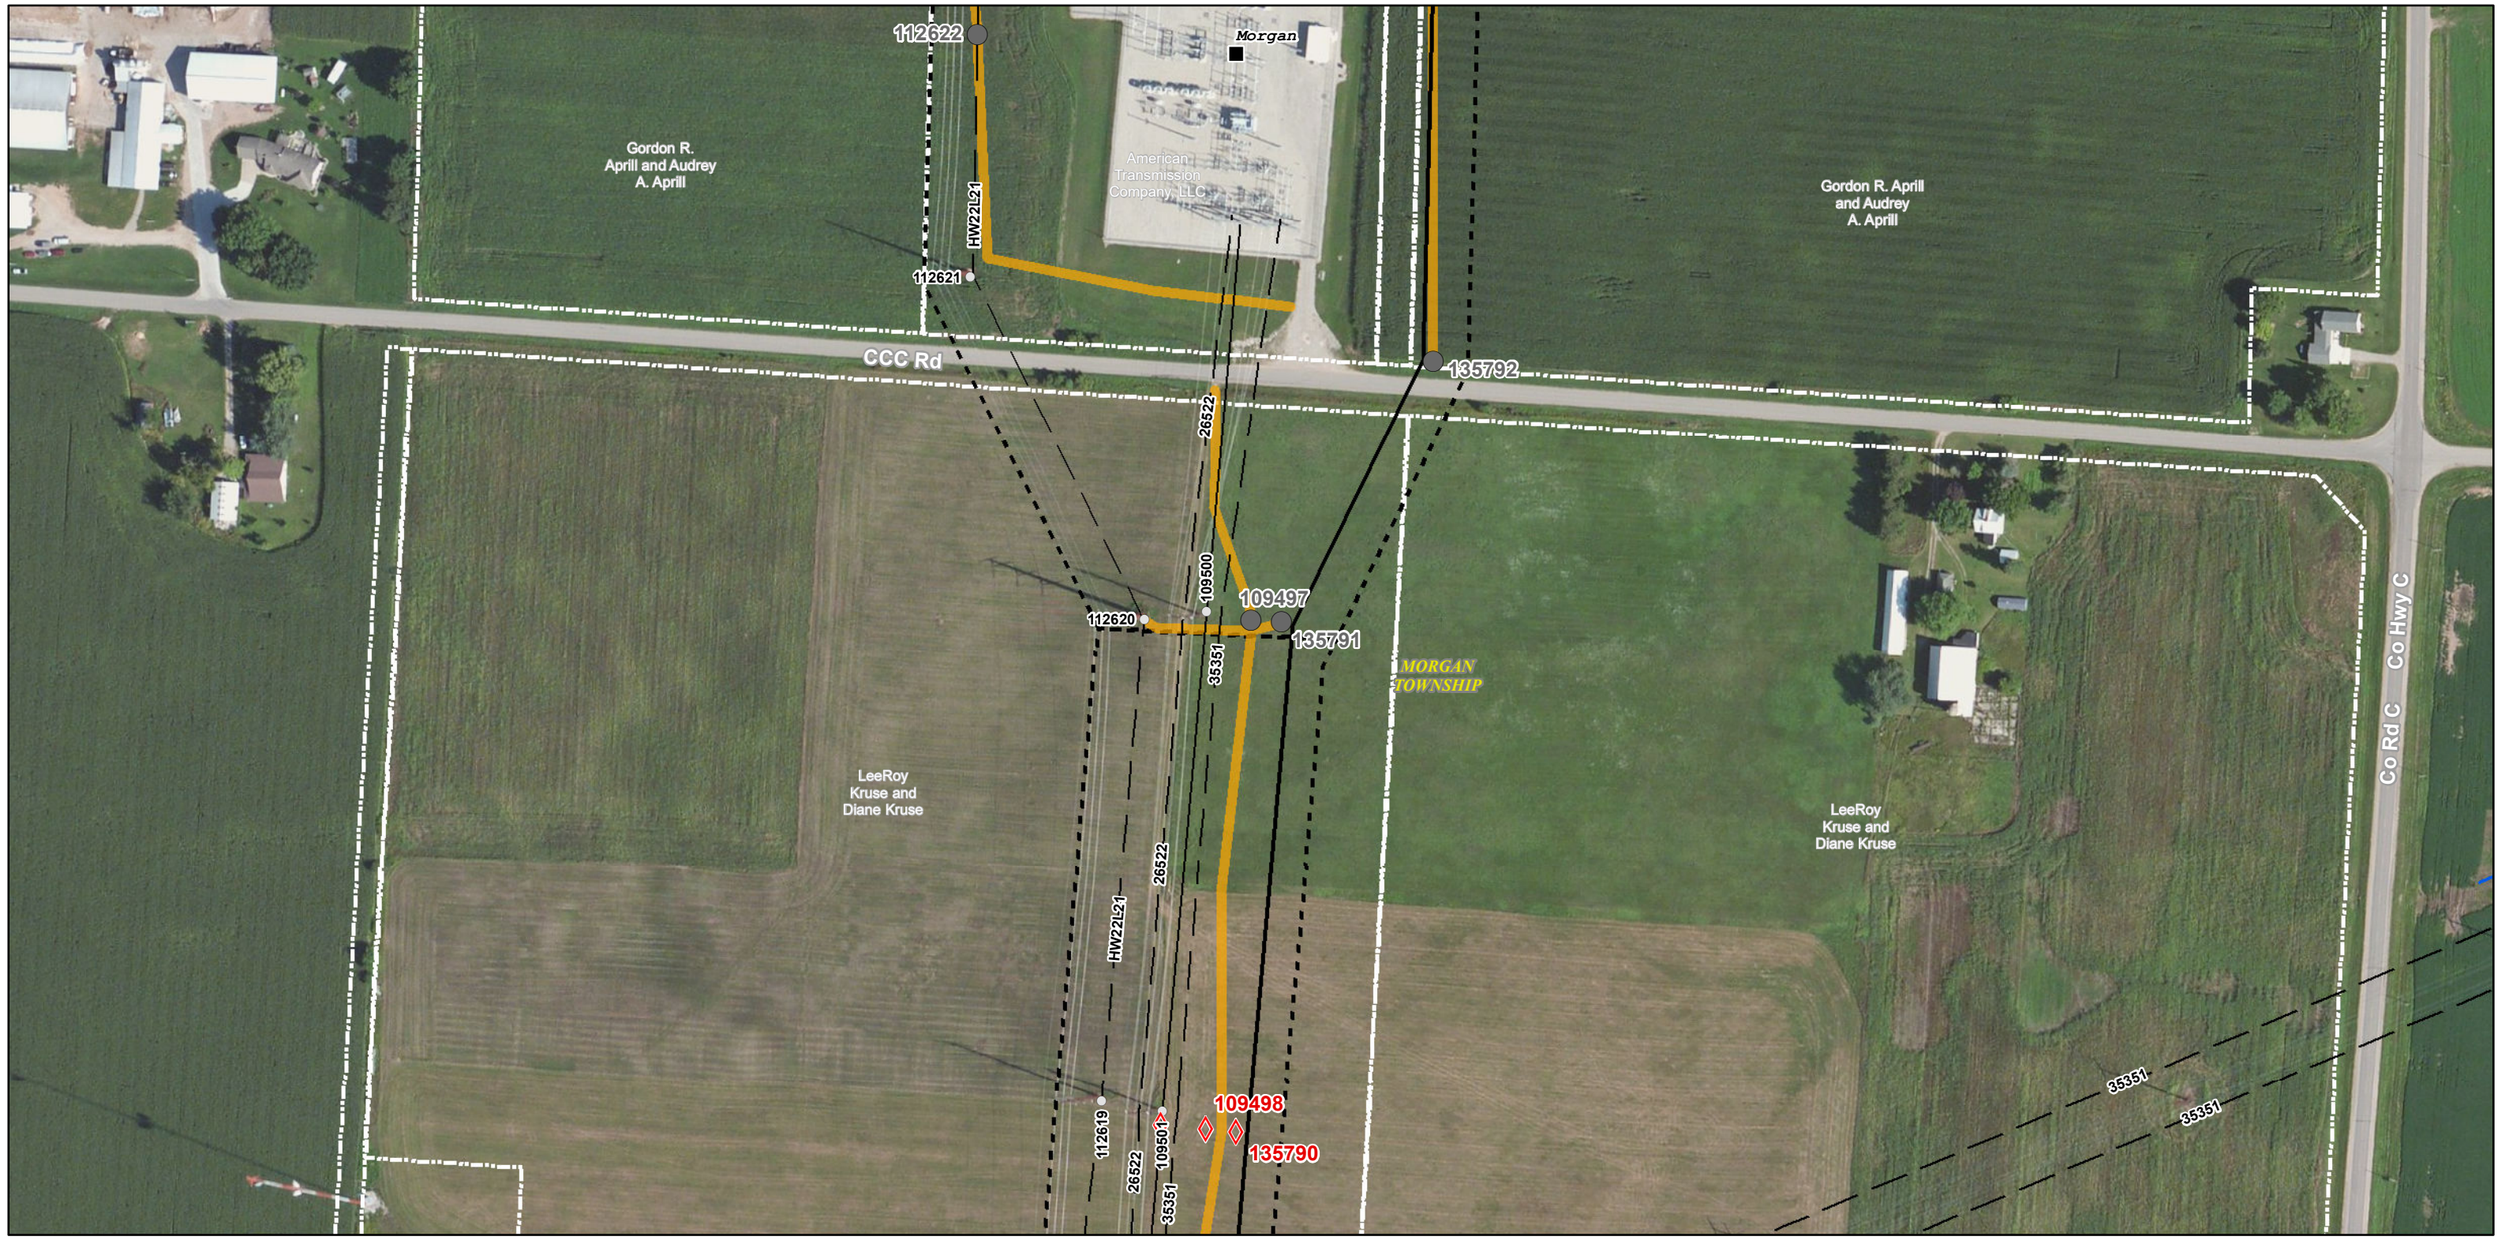

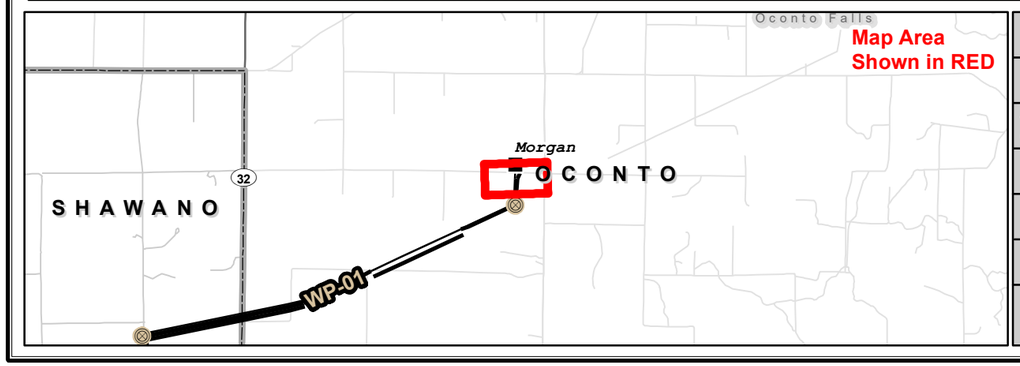

Existing Structure	Concrete Foundation	WDNR Hydrology / Field Located Waterway
Existing Substation	Direct Embed	WDNR WETLANDS / Field Delineated Wetland
138kV / 345kV — Existing ATC Line	Direct Embed Steel Caisson	TCSB Temporary Clear Span Bridge
Relocated 345kV/138kV	Vibratory Caisson	Invasive Species
Transmission Right-of-Way * Right-of-way shown on this map is approximate and is shown for guidance only.	Reuse Existing Concrete	Bird Diverters
Tax Parcels / Township Boundary	Wisc Setup	Organic Farm
Construction Access	STOP - NO ACCESS	SENSITIVE SPECIES AREA

NORTH APPLETON TO MORGAN
ENVIRONMENTAL ACCESS PLAN

N W E S

0 100 200
Feet

AMERICAN TRANSMISSION COMPANY

FEB 15, 2017

Base Map Data Sources: ATC, WDNR,ESRI World Imagery
The information presented in this map document is advisory and is intended for reference purposes only. American Transmission Company owned and operated facility locations are approximate.

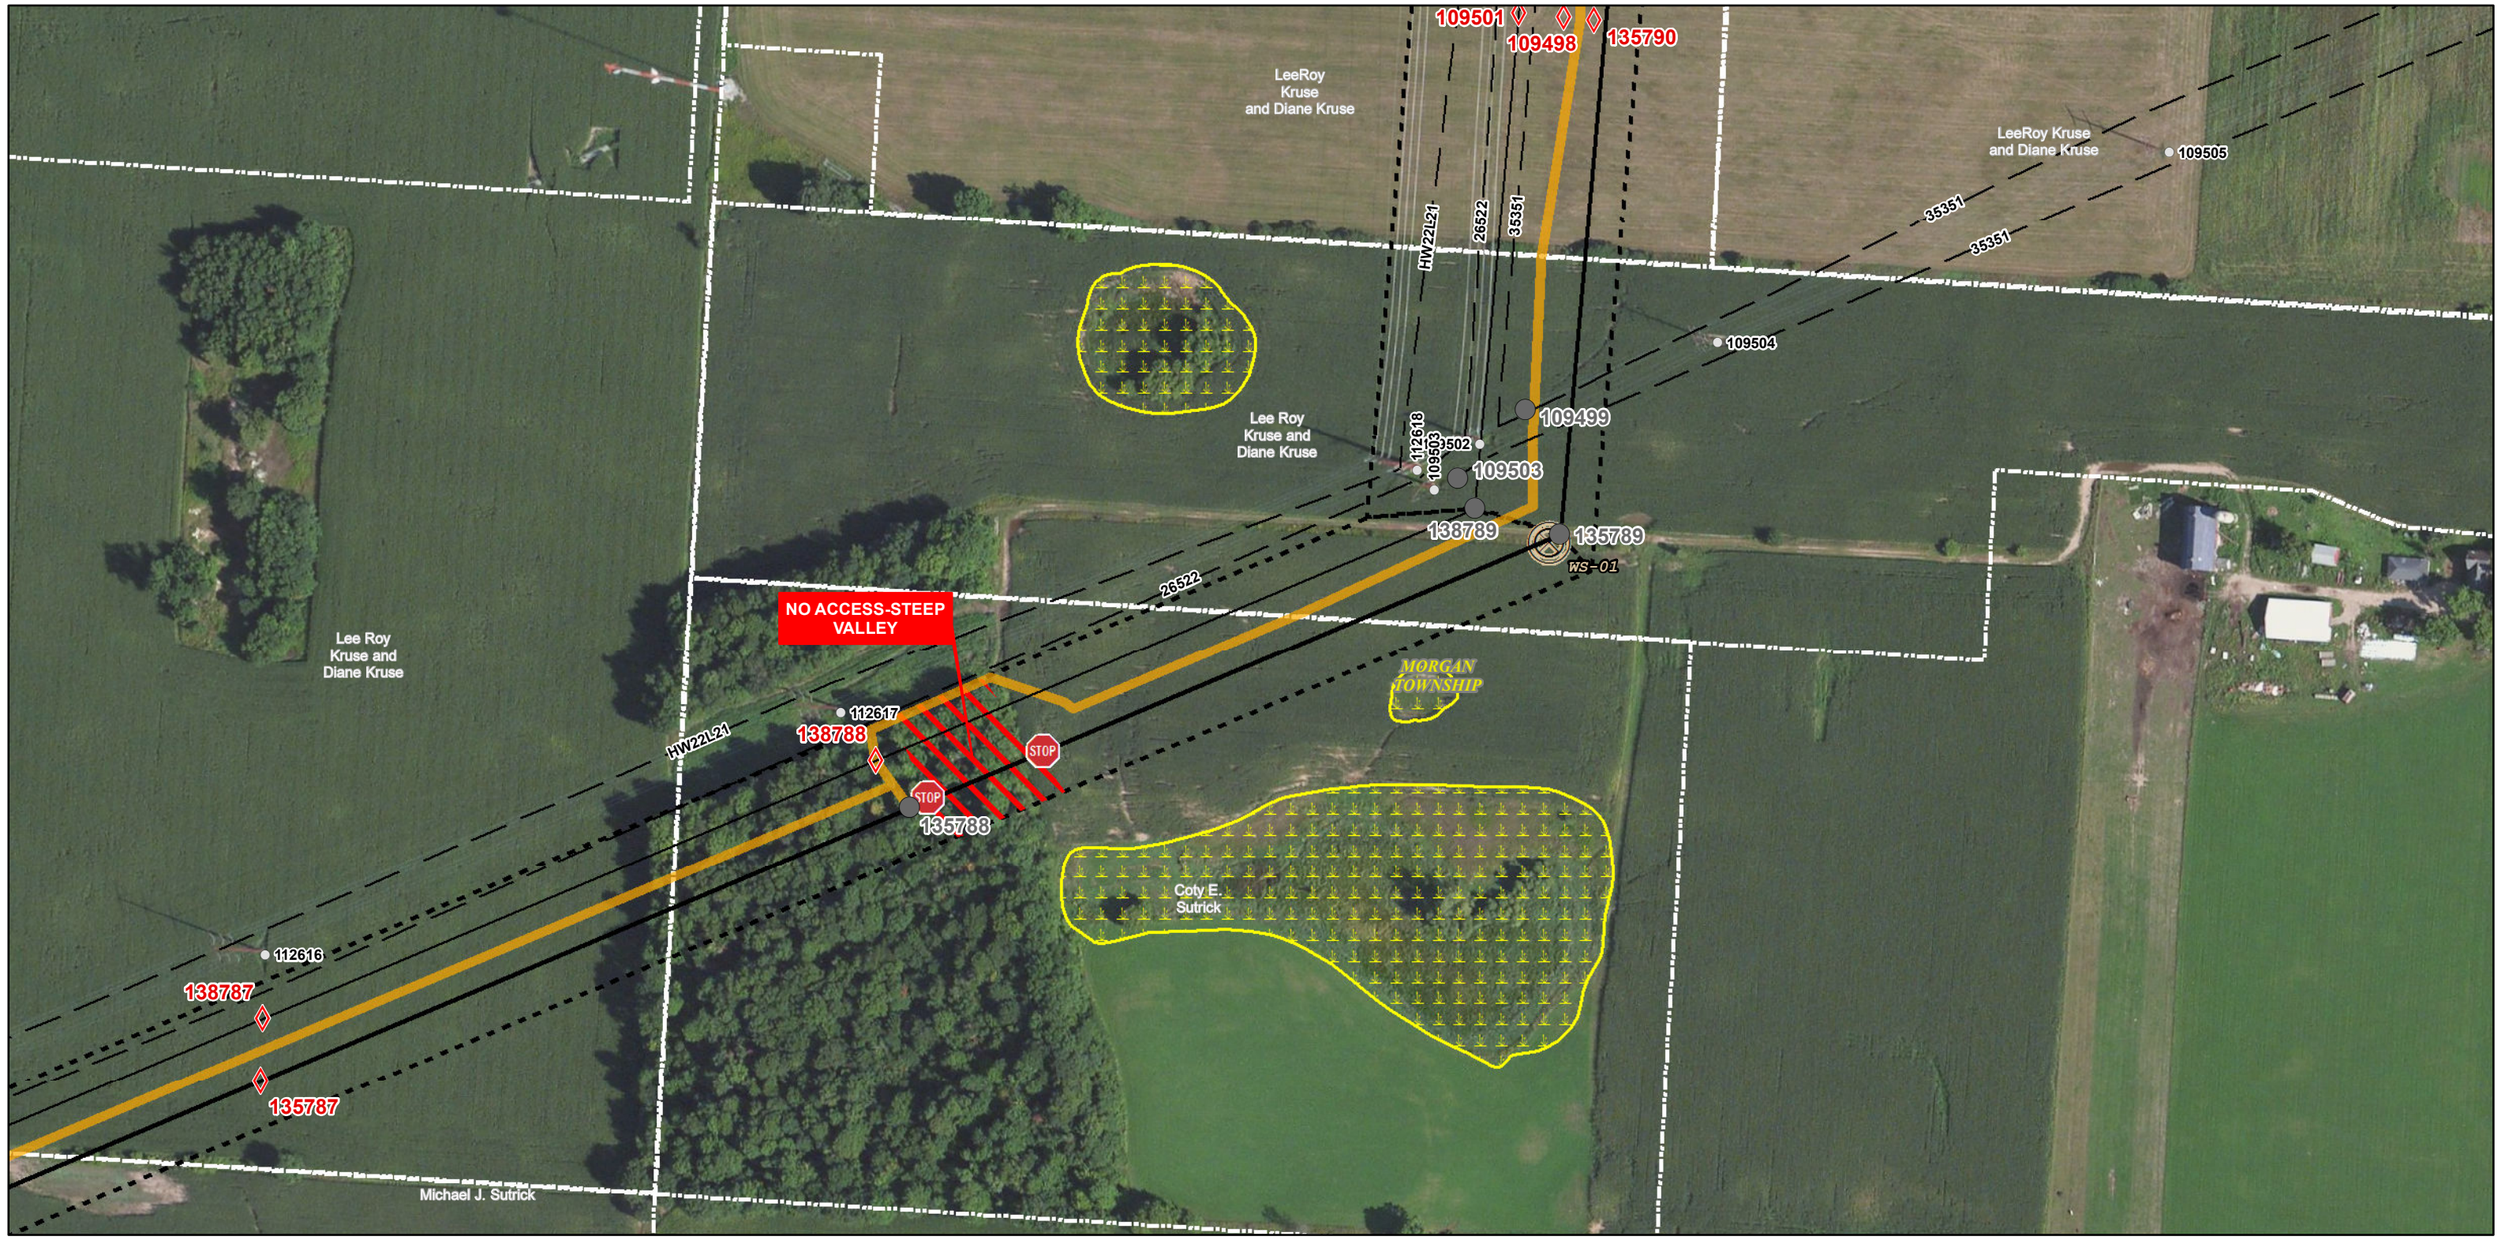

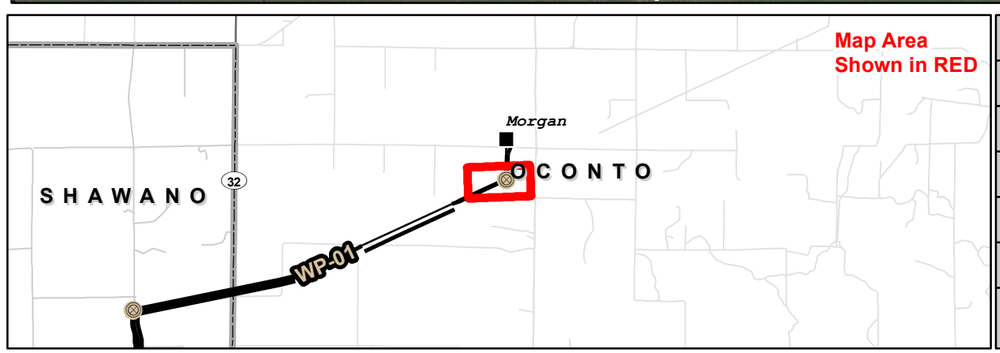

Existing Structure	Concrete Foundation	WDNR Hydrology	Field Located Waterway
Existing Substation	Direct Embed	WDNR WETLANDS	Field Delineated Wetland
138kV / 345kV — Existing ATC Line	Direct Embed Steel Caisson		TCSB Temporary Clear Span Bridge
Relocated 345kV/138kV	Vibratory Caisson		Invasive Species
Transmission Right-of-Way * Right-of-way shown on this map is approximate and is shown for guidance only.	Reuse Existing Concrete		Bird Diverters
Tax Parcels — Township Boundary	Wire Setup		Organic Farm
Construction Access	STOP - NO ACCESS		SENSITIVE SPECIES AREA

NORTH APPLETON TO MORGAN
ENVIRONMENTAL ACCESS PLAN

N
W E
S

0 100 200
Feet

AMERICAN TRANSMISSION COMPANY

FEB 15, 2017

Base Map Data Sources: ATC, WDNR,ESRI World Imagery
The information presented in this map document is advisory and is intended for reference purposes only. American Transmission Company owned and operated facility locations are approximate.

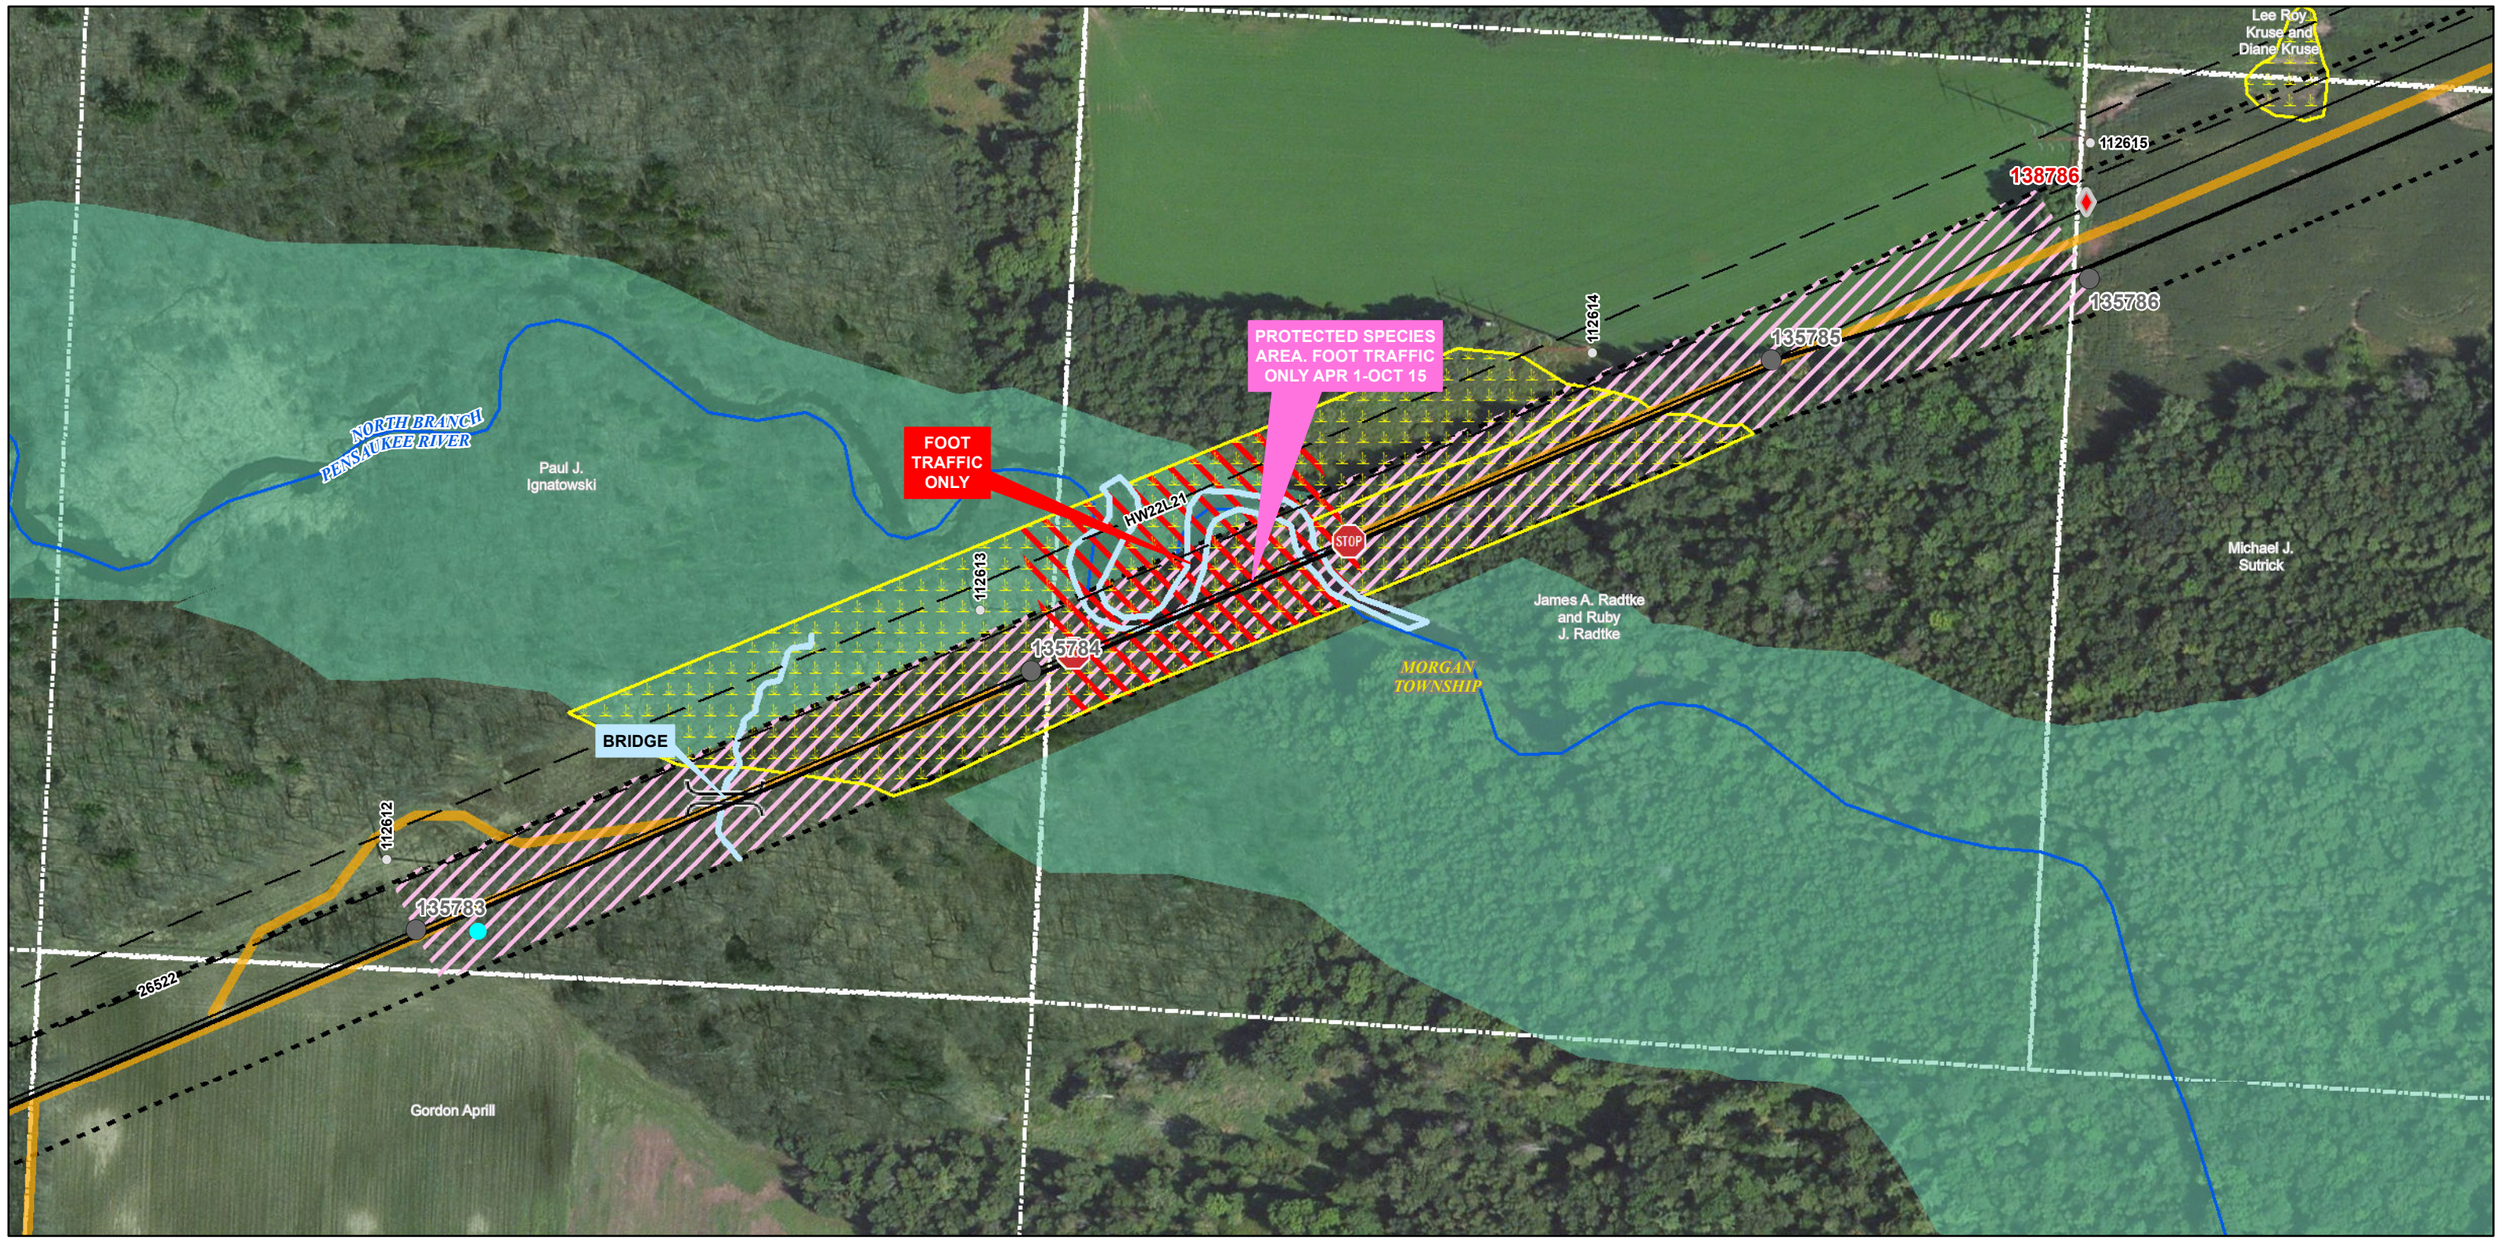

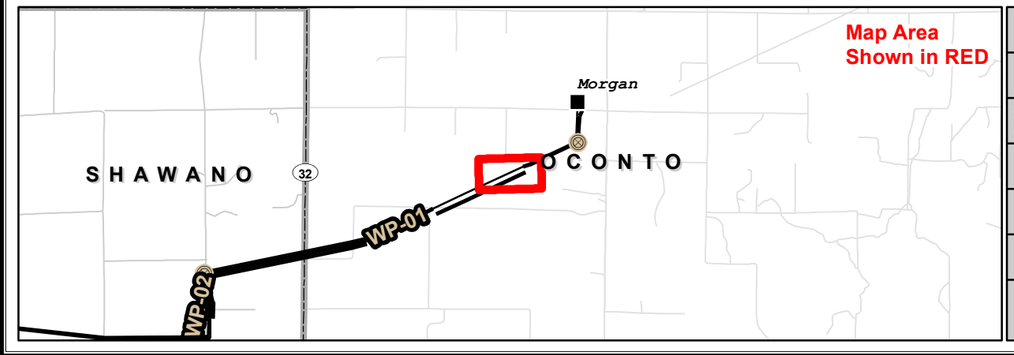

Existing Structure	Concrete Foundation	WDNR Hydrology / Field Located Waterway
Existing Substation	Direct Embed	WDNR WETLANDS / Field Delineated Wetland
138kV / 345kV — Existing ATC Line	Direct Embed Steel Caisson	TCSB Temporary Clear Span Bridge
Relocated 345kV/138kV	Vibratory Caisson	Invasive Species
Transmission Right-of-Way * Right-of-way shown on this map is approximate and is shown for guidance only.	Reuse Existing Concrete	Bird Diverters
Tax Parcels / Township Boundary	Wire Setup	Organic Farm
Construction Access	STOP - NO ACCESS	SENSITIVE SPECIES AREA

NORTH APPLETON TO MORGAN
ENVIRONMENTAL ACCESS PLAN

N W E S

0 100 200
Feet

AMERICAN TRANSMISSION COMPANY

FEB 15, 2017

Base Map Data Sources: ATC, WDNR,ESRI World Imagery
The information presented in this map document is advisory and is intended for reference purposes only. American Transmission Company owned and operated facility locations are approximate.

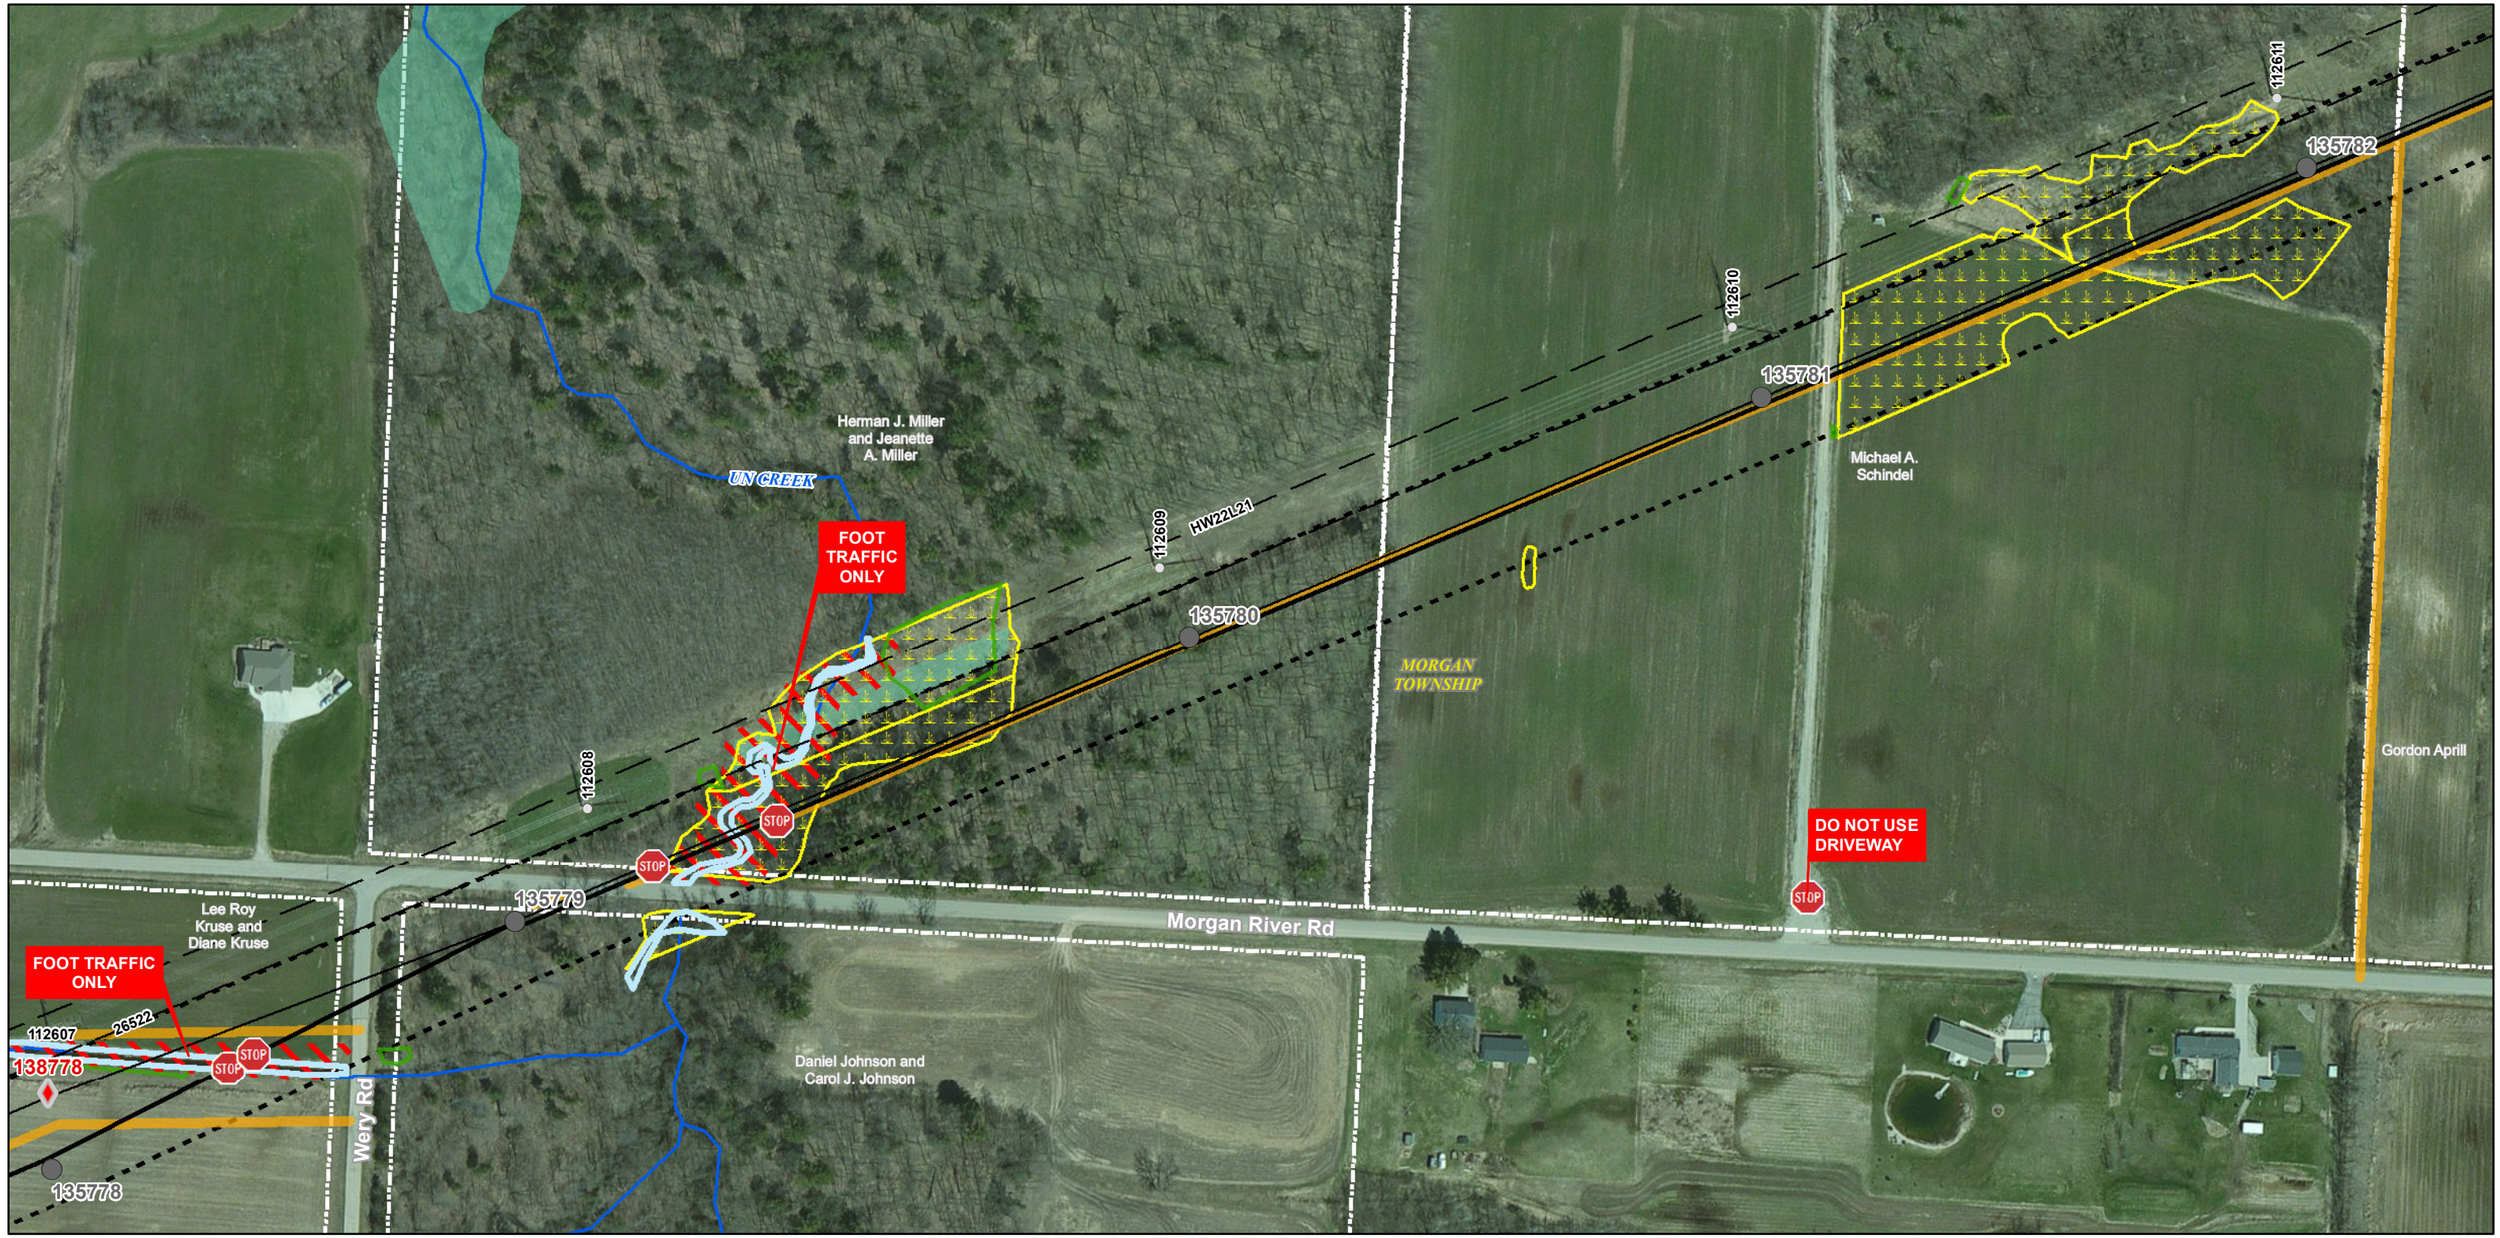

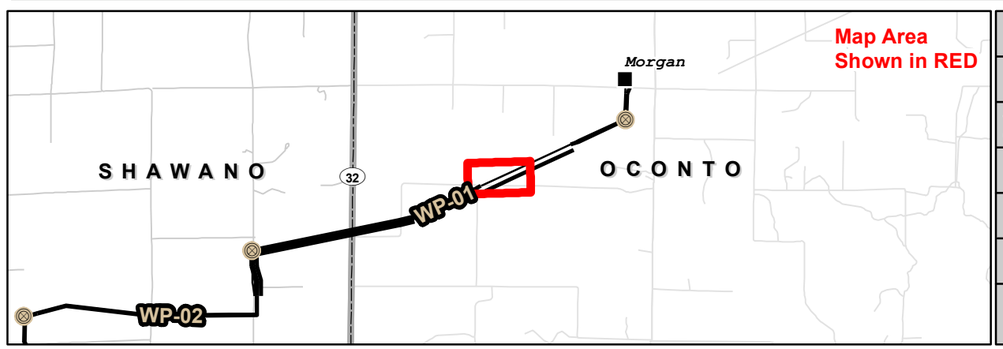

Existing Structure	Concrete Foundation	WDNR Hydrology / Field Located Waterway	
Existing Substation	Direct Embed	WDNR WETLANDS / Field Delineated Wetland	
138kV / 345kV — Existing ATC Line	Direct Embed Steel Caisson	TCSB Temporary Clear Span Bridge	
Relocated 345kV/138kV	Vibratory Caisson	Invasive Species	
Transmission Right-of-Way * Right-of-way shown on this map is approximate and is shown for guidance only.	Reuse Existing Concrete	Bird Diverters	
Tax Parcels / Township Boundary	Wire Setup	Organic Farm	
Construction Access	STOP - NO ACCESS	SENSITIVE SPECIES AREA	

NORTH APPLETON TO MORGAN

ENVIRONMENTAL ACCESS PLAN

N W E S

0 100 200

Feet

AMERICAN TRANSMISSION COMPANY

FEB 15, 2017

Base Map Data Sources: ATC, WDNR,ESRI World Imagery
The information presented in this map document is advisory and is intended for reference purposes only. American Transmission Company owned and operated facility locations are approximate.

FOOT TRAFFIC ONLY

112607

138778

STOP

STOP

135778

Michael G. Trewin

Lee Roy Kruse and Diane Kruse

112606

26522

138777

135777

HW22L21

PROTECTED SPECIES AREA. FOOT TRAFFIC ONLY APR 1-OCT 15

112605

BRIDGE

138776

135776

MORGAN TOWNSHIP

Wery Rd

UN CREEK

112604

138775

David J. LuMaye and Dean J. LuMaye

135775

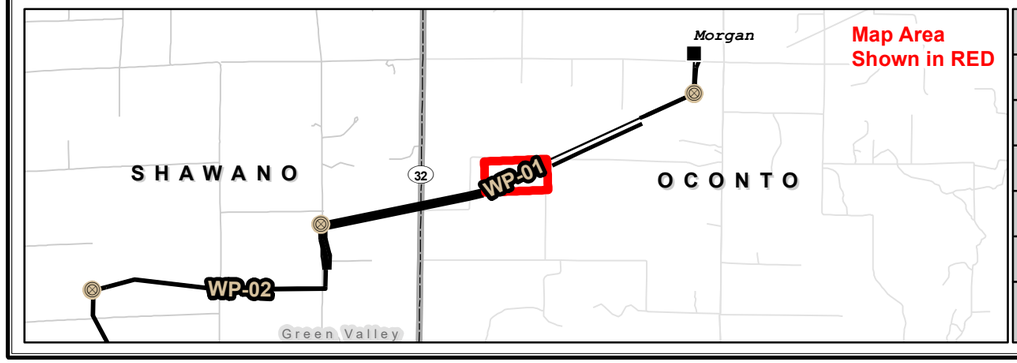

Existing Structure	Concrete Foundation	WDNR Hydrology / Field Located Waterway
Existing Substation	Direct Embed	WDNR WETLANDS / Field Delineated Wetland
138kV / 345kV — Existing ATC Line	Direct Embed Steel Caisson	TCSB Temporary Clear Span Bridge
Relocated 345kV/138kV	Vibratory Caisson	Invasive Species
Transmission Right-of-Way * Right-of-way shown on this map is approximate and is shown for guidance only.	Reuse Existing Concrete	Bird Diverters
Tax Parcels / Township Boundary	Wire Setup	Organic Farm
Construction Access	STOP - NO ACCESS	SENSITIVE SPECIES AREA

NORTH APPLETON TO MORGAN
ENVIRONMENTAL ACCESS PLAN

N W E S

0 100 200
Feet

AMERICAN TRANSMISSION COMPANY®

FEB 15, 2017

Base Map Data Sources: ATC, WDNR,ESRI World Imagery
The information presented in this map document is advisory and is intended for reference purposes only. American Transmission Company owned and operated facility locations are approximate.

Lee Roy Kruse and Diane Kruse

David J. LuMaye

David J. LuMaye and Dean J. LuMaye

Paul D'Angelo and Lynda L. D'Angelo

Boris G. Barbin

Bryan J Stodola

MSE Investments, LLC

Darek J. Behnke and Anna M. Tomaszewski n/k/a Anna M. Behnke

MORGAN TOWNSHIP

Morgan River Rd

112600

112601

112602

112603

138771

135771

138772

135772

138773

135773

138774

135774

26522

HV22L21

WS-GCMW-01

PROTECTED SPECIES AREA. FOOT TRAFFIC ONLY APR 1-OCT 15

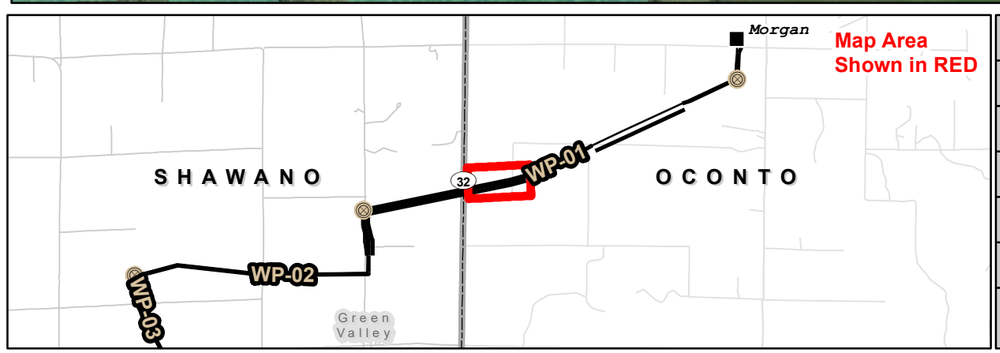

Existing Structure	Concrete Foundation	WDNR Hydrology / Field Located Waterway
Existing Substation	Direct Embed	WDNR WETLANDS / Field Delineated Wetland
138kV / 345kV — Existing ATC Line	Direct Embed Steel Caisson	TCSB Temporary Clear Span Bridge
Relocated 345kV/138kV	Vibratory Caisson	Invasive Species
Transmission Right-of-Way * Right-of-way shown on this map is approximate and is shown for guidance only.	Reuse Existing Concrete	Bird Diverters
Tax Parcels / Township Boundary	Wire Setup	Organic Farm
Construction Access	STOP - NO ACCESS	SENSITIVE SPECIES AREA

NORTH APPLETON TO MORGAN
ENVIRONMENTAL ACCESS PLAN

N W E S

0 100 200 Feet

AMERICAN TRANSMISSION COMPANY®

FEB 15, 2017

Base Map Data Sources: ATC, WDNR,ESRI World Imagery
The information presented in this map document is advisory and is intended for reference purposes only. American Transmission Company owned and operated facility locations are approximate.

GVDM, LLC, a Wisconsin limited liability company

KCG Excavating, Inc., a Wisconsin corporation

Lee Roy Kruse and Diane Kruse

Dennis J. Schroeder

NORTH BRANCH PENSAUKEE RIVER

State Hwy 32

PROTECTED SPECIES AREA. FOOT TRAFFIC ONLY APR 1-OCT 15

NO ACCESS-OPEN WATER PONDS

GREEN VALLEY TOWNSHIP

112599

138770

135770

112598

138769

135769

112597

138768

HW22L21

26522

112596

138767

135767

MSE Investments, LLC

MORGAN TOWNSHIP

FOOT TRAFFIC ONLY

Morgan River Rd

Wagner Revocable Trust, Pamela S. Wagner

KCG Excavating, Inc., a Wisconsin corporation

KCG Excavating, Inc., a Wisconsin corporation

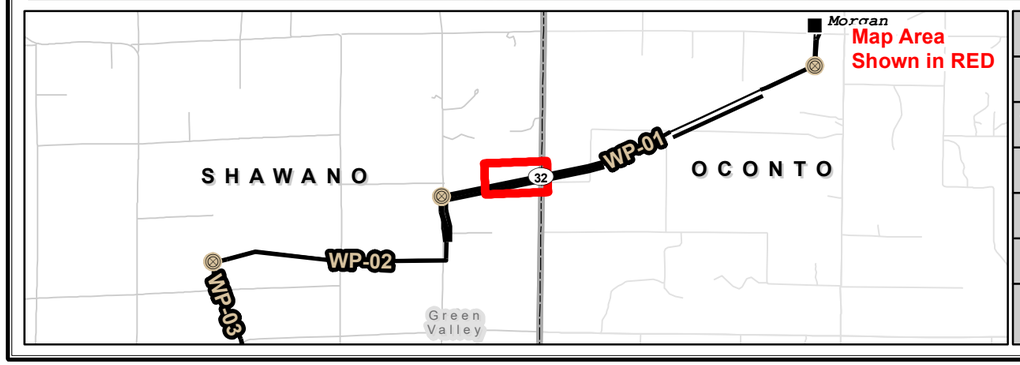

Existing Structure	Concrete Foundation	WDNR Hydrology / Field Located Waterway
Existing Substation	Direct Embed	WDNR WETLANDS / Field Delineated Wetland
138kV / 345kV — Existing ATC Line	Direct Embed Steel Caisson	TCSB Temporary Clear Span Bridge
Relocated 345kV/138kV	Vibratory Caisson	Invasive Species
Transmission Right-of-Way * Right-of-way shown on this map is approximate and is shown for guidance only.	Reuse Existing Concrete	Bird Diverters
Tax Parcels / Township Boundary	Wire Setup	Organic Farm
Construction Access	STOP - NO ACCESS	SENSITIVE SPECIES AREA

NORTH APPLETON TO MORGAN
ENVIRONMENTAL ACCESS PLAN

N W E S

0 100 200
Feet

AMERICAN TRANSMISSION COMPANY

FEB 15, 2017

Base Map Data Sources: ATC, WDNR,ESRI World Imagery
The information presented in this map document is advisory and is intended for reference purposes only. American Transmission Company owned and operated facility locations are approximate.

Bohn Rd

Green Valley Rd

Town of Green Valley

William B. Bergner and Lisa J. Bergner, and Jason J. Bergner

Barbara A. Smurawa

Frank I. Suring

Frank I. Suring

Wagner Revocable Trust, Pamela S. Wagner

GREEN VALLEY TOWNSHIP

Wagner Revocable Trust, Pamela S. Wagner

Shawn Galkowski and Tanya Galkowski

WATERWAY NOT PRESENT

PROTECTED SPECIES AREA. FOOT TRAFFIC ONLY APR 1-OCT 15

112592
WS-CCMW-02
138763
WS-02
135763
HW221221
112592
112593
138764
135764
112593
26522
112594
138765
135765
112594
112595
138766
135766
112595
26522

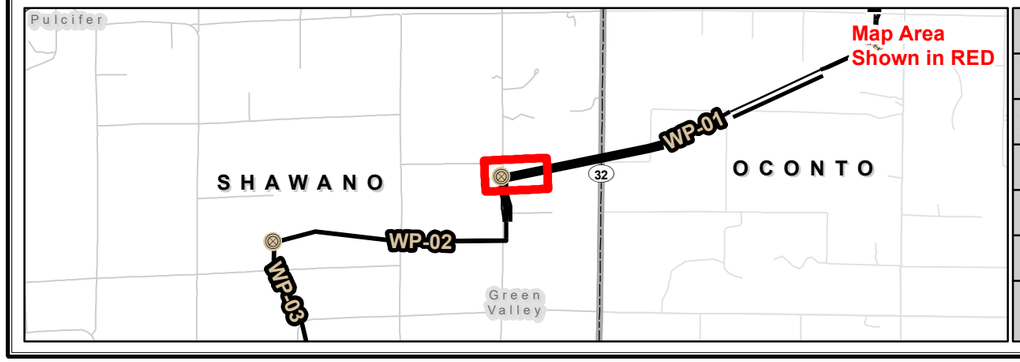

Existing Structure	Concrete Foundation	WDNR Hydrology / Field Located Waterway
Existing Substation	Direct Embed	WDNR WETLANDS / Field Delineated Wetland
138kV / 345kV — Existing ATC Line	Direct Embed Steel Caisson	TCSB Temporary Clear Span Bridge
Relocated 345kV/138kV	Vibratory Caisson	Invasive Species
Transmission Right-of-Way * Right-of-way shown on this map is approximate and is shown for guidance only.	Reuse Existing Concrete	Bird Diverters
Tax Parcels / Township Boundary	Wire Setup	Organic Farm
Construction Access	STOP - NO ACCESS	SENSITIVE SPECIES AREA

NORTH APPLETON TO MORGAN
ENVIRONMENTAL ACCESS PLAN

N W E S

0 100 200
Feet

AMERICAN TRANSMISSION COMPANY

FEB 15, 2017

Base Map Data Sources: ATC, WDNR,ESRI World Imagery
The information presented in this map document is advisory and is intended for reference purposes only. American Transmission Company owned and operated facility locations are approximate.

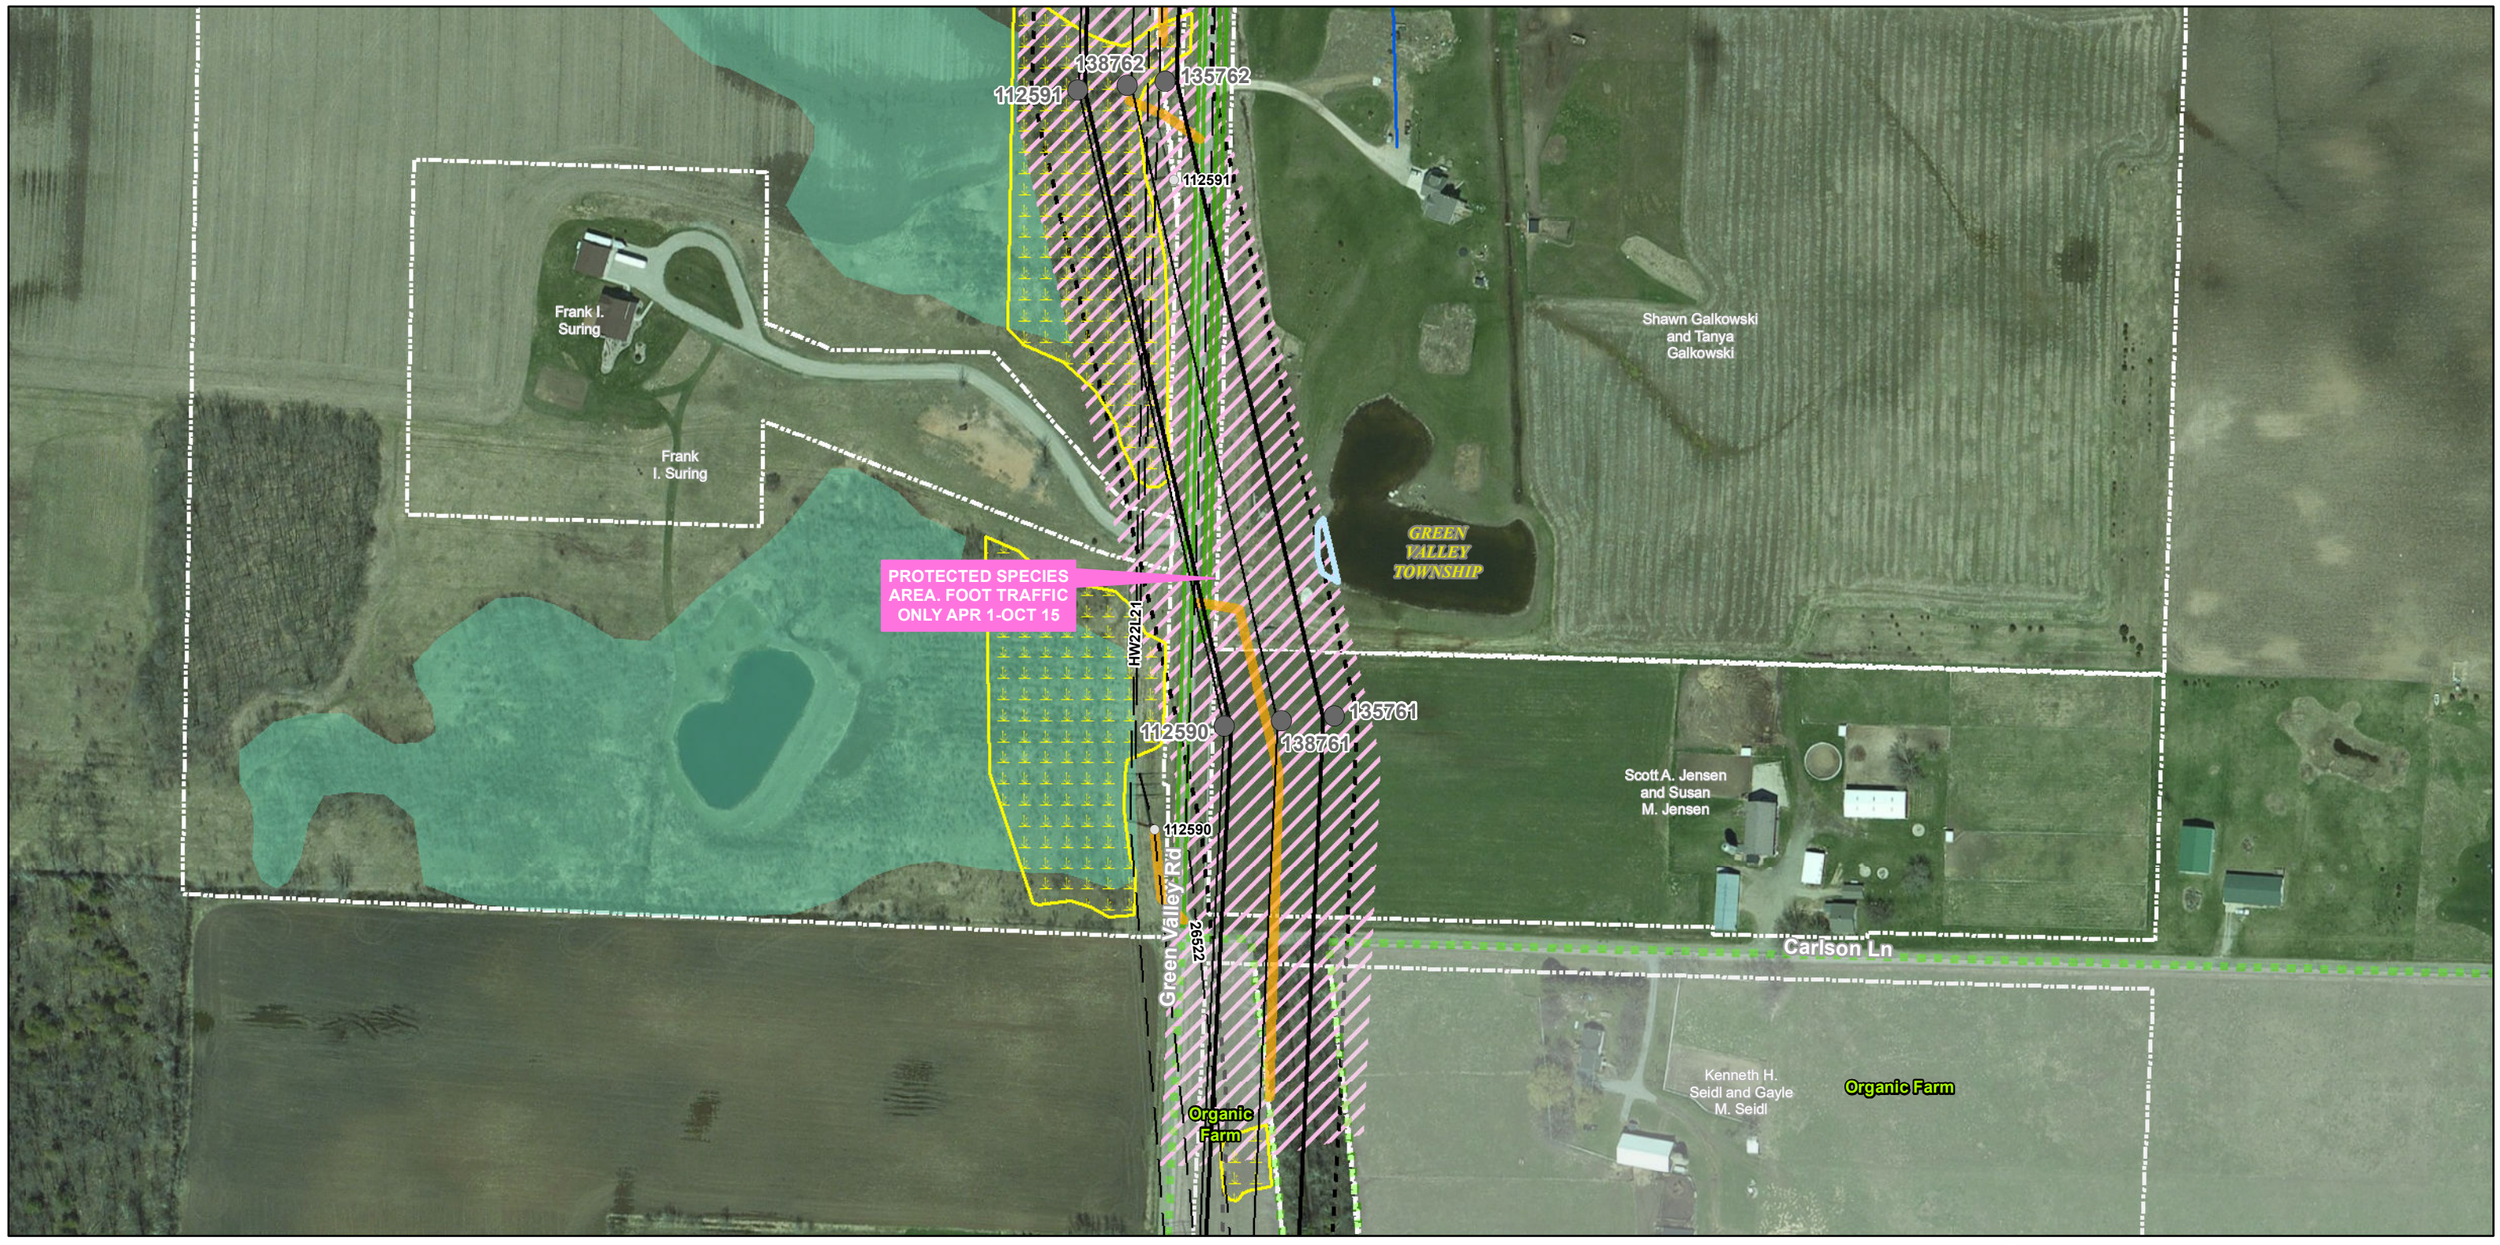

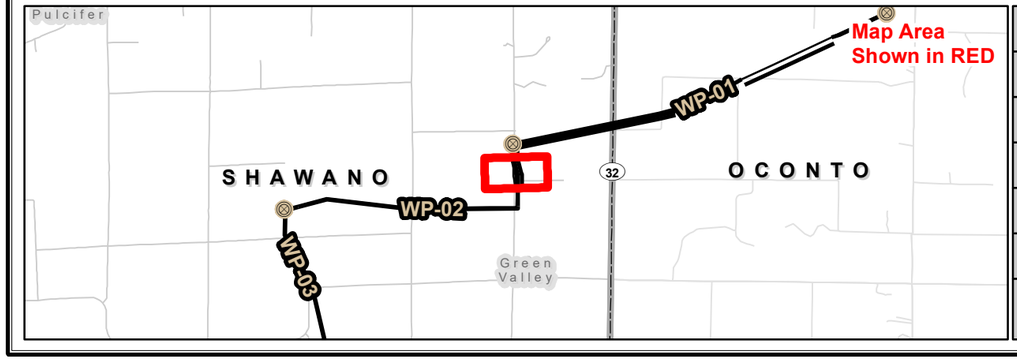

Existing Structure	Concrete Foundation	WDNR Hydrology / Field Located Waterway
Existing Substation	Direct Embed	WDNR WETLANDS / Field Delineated Wetland
138kV / 345kV — Existing ATC Line	Direct Embed Steel Caisson	TCSB *Temporary Clear Span Bridge*
Relocated 345kV/138kV	Vibratory Caisson	Invasive Species
Transmission Right-of-Way * Right-of-way shown on this map is approximate and is shown for guidance only.	Reuse Existing Concrete	Bird Diverters
Tax Parcels / Township Boundary	Wire Setup	Organic Farm
Construction Access	STOP - NO ACCESS	SENSITIVE SPECIES AREA

NORTH APPLETON TO MORGAN
ENVIRONMENTAL ACCESS PLAN

N W E S

0 100 200
Feet

AMERICAN TRANSMISSION COMPANY®

FEB 15, 2017

Base Map Data Sources: ATC, WDNR,ESRI World Imagery
The information presented in this map document is advisory and is intended for reference purposes only. American Transmission Company owned and operated facility locations are approximate.

NORTH BRANCH PENSAUKEE RIVER

GREEN VALLEY TOWNSHIP

PROTECTED SPECIES AREA. FOOT TRAFFIC ONLY APR 1-OCT 15

FOOT TRAFFIC ONLY

STOP

112585 26522 138756 135756 112586 138757 135757 HW22L21 112587 138758 135758 112588 WS-GCMW-03 112589 26522 138760 135760 138759 135759

Green Valley Rd

Organic Farm

Organic Farm

Kenneth H. Seidl and Gayle M. Seidl

Kenneth H. Seidl and Gayle M. Seidl

Timothy R. Bulger and Peggy C. Bulger

Jacobs Brothers Farm Real Estate, LLC; Jacobs Farm Real Estate LLC

Paul J. Manders and Deborah A. Manders

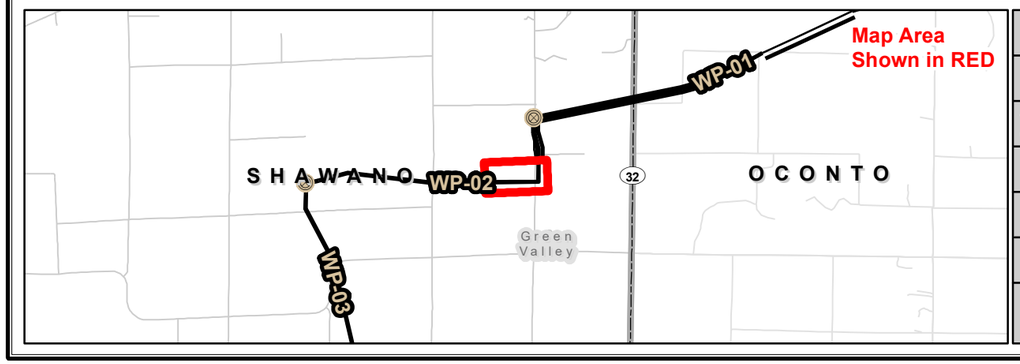

Existing Structure	Concrete Foundation	WDNR Hydrology / Field Located Waterway
Existing Substation	Direct Embed	WDNR WETLANDS / Field Delineated Wetland
138kV / 345kV — Existing ATC Line	Direct Embed Steel Caisson	TCSB Temporary Clear Span Bridge
Relocated 345kV/138kV	Vibratory Caisson	Invasive Species
Transmission Right-of-Way * Right-of-way shown on this map is approximate and is shown for guidance only.	Reuse Existing Concrete	Bird Diverters
Tax Parcels / Township Boundary	Wire Setup	Organic Farm
Construction Access	STOP - NO ACCESS	SENSITIVE SPECIES AREA

NORTH APPLETON TO MORGAN
ENVIRONMENTAL ACCESS PLAN

N W E S

0 100 200 Feet

AMERICAN TRANSMISSION COMPANY

FEB 15, 2017

Base Map Data Sources: ATC, WDNR,ESRI World Imagery
The information presented in this map document is advisory and is intended for reference purposes only. American Transmission Company owned and operated facility locations are approximate.

Timothy R. Bulger and Peggy C. Bulger

Timothy R. Bulger and Peggy C. Bulger

GREEN VALLEY TOWNSHIP

Co Rd Bb

HW22L21

112581

112582

112583

112584

26522

138752

135752

138753

135753

138754

135754

138755

135755

Timothy R. Bulger and Peggy C. Bulger

Timothy R. Bulger and Peggy C. Bulger

Timothy R. Bulger and Peggy C. Bulger

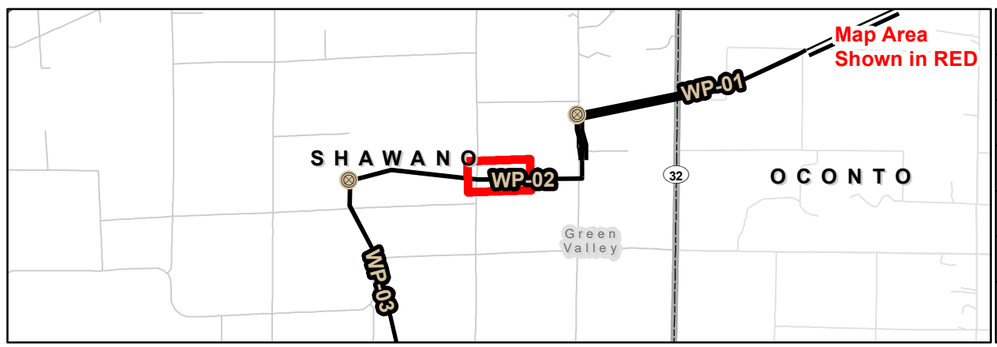

Existing Structure	Concrete Foundation	WDNR Hydrology / Field Located Waterway
Existing Substation	Direct Embed	WDNR WETLANDS / Field Delineated Wetland
138kV / 345kV — Existing ATC Line	Direct Embed Steel Caisson	TCSB Temporary Clear Span Bridge
Relocated 345kV/138kV	Vibratory Caisson	Invasive Species
Transmission Right-of-Way * Right-of-way shown on this map is approximate and is shown for guidance only.	Reuse Existing Concrete	Bird Diverters
Tax Parcels / Township Boundary	Wire Setup	Organic Farm
Construction Access	STOP - NO ACCESS	SENSITIVE SPECIES AREA

NORTH APPLETON TO MORGAN
ENVIRONMENTAL ACCESS PLAN

N W E S

0 100 200
Feet

AMERICAN TRANSMISSION COMPANY

FEB 15, 2017

Base Map Data Sources: ATC, WDNR,ESRI World Imagery
The information presented in this map document is advisory and is intended for reference purposes only. American Transmission Company owned and operated facility locations are approximate.

Kathryn Ambrosious, Duane Naumann, Naumann Farms LLC, a Limited Liability Company

Timothy R. Bulger and Peggy C. Bulger

Timothy R. Bulger and Peggy C. Bulger

Timothy R. Bulger and Peggy C. Bulger

112577
138748
135748
112578
HW22L21
138749
135749
112579
138750
135750
112580
138751
26522
135751

GREEN VALLEY TOWNSHIP

CROSS AT CULVERT

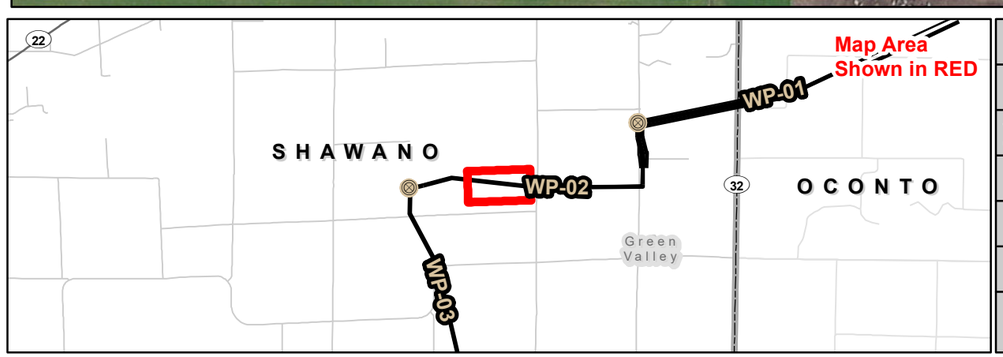

Existing Structure	Concrete Foundation	WDNR Hydrology	Field Located Waterway
Existing Substation	Direct Embed	WDNR WETLANDS	Field Delineated Wetland
138kV / 345kV — Existing ATC Line	Direct Embed Steel Caisson	TCSB Temporary Clear Span Bridge	
Relocated 345kV/138kV	Vibratory Caisson	Invasive Species	
Transmission Right-of-Way * Right-of-way shown on this map is approximate and is shown for guidance only.	Reuse Existing Concrete	Bird Diverters	
Tax Parcels — Township Boundary	Wire Setup	Organic Farm	
Construction Access	STOP - NO ACCESS	SENSITIVE SPECIES AREA	

NORTH APPLETON TO MORGAN
ENVIRONMENTAL ACCESS PLAN

N W E S

0 100 200 Feet

AMERICAN TRANSMISSION COMPANY

FEB 15, 2017

Base Map Data Sources: ATC, WDNR,ESRI World Imagery
The information presented in this map document is advisory and is intended for reference purposes only. American Transmission Company owned and operated facility locations are approximate.

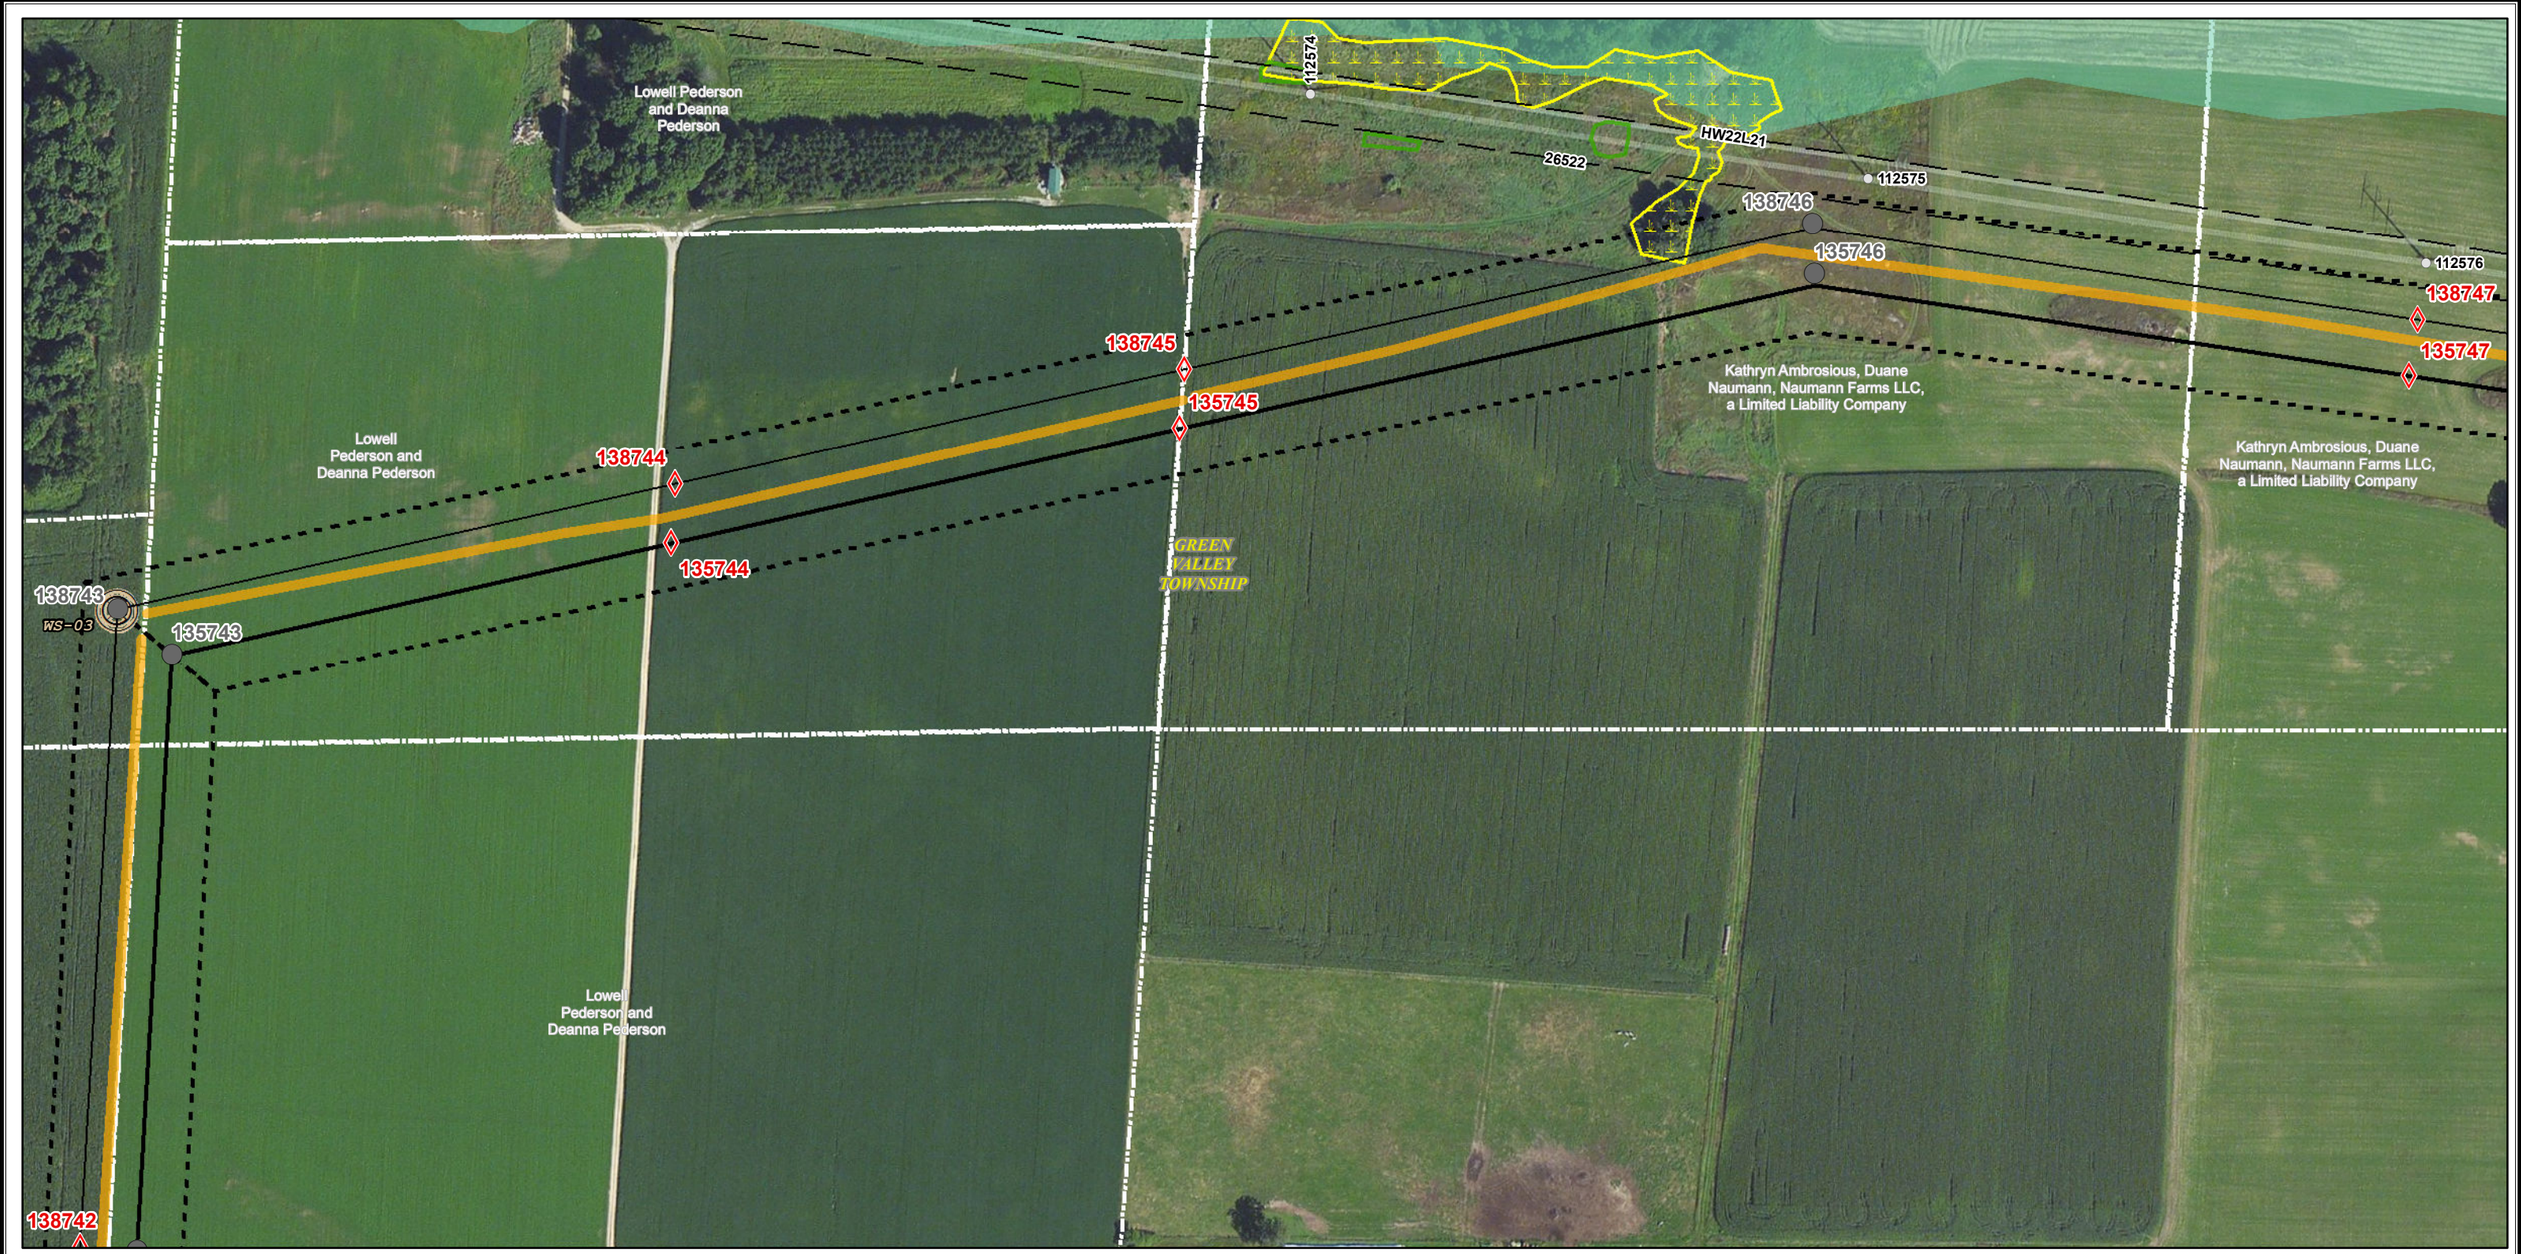

Existing Structure	Concrete Foundation	WDNR Hydrology	Field Located Waterway
Existing Substation	Direct Embed	WDNR WETLANDS	Field Delineated Wetland
138kV / 345kV — Existing ATC Line	Direct Embed Steel Caisson		TCSB Temporary Clear Span Bridge
Relocated 345kV/138kV	Vibratory Caisson		Invasive Species
Transmission Right-of-Way * Right-of-way shown on this map is approximate and is shown for guidance only.	Reuse Existing Concrete		Bird Diverters
Tax Parcels — Township Boundary	Wire Setup		Organic Farm
Construction Access	STOP - NO ACCESS		SENSITIVE SPECIES AREA

NORTH APPLETON TO MORGAN
ENVIRONMENTAL ACCESS PLAN

N W E S

0 100 200 Feet

AMERICAN TRANSMISSION COMPANY

FEB 15, 2017

Base Map Data Sources: ATC, WDNR,ESRI World Imagery
The information presented in this map document is advisory and is intended for reference purposes only. American Transmission Company owned and operated facility locations are approximate.